


1

Level 1

1 : 100

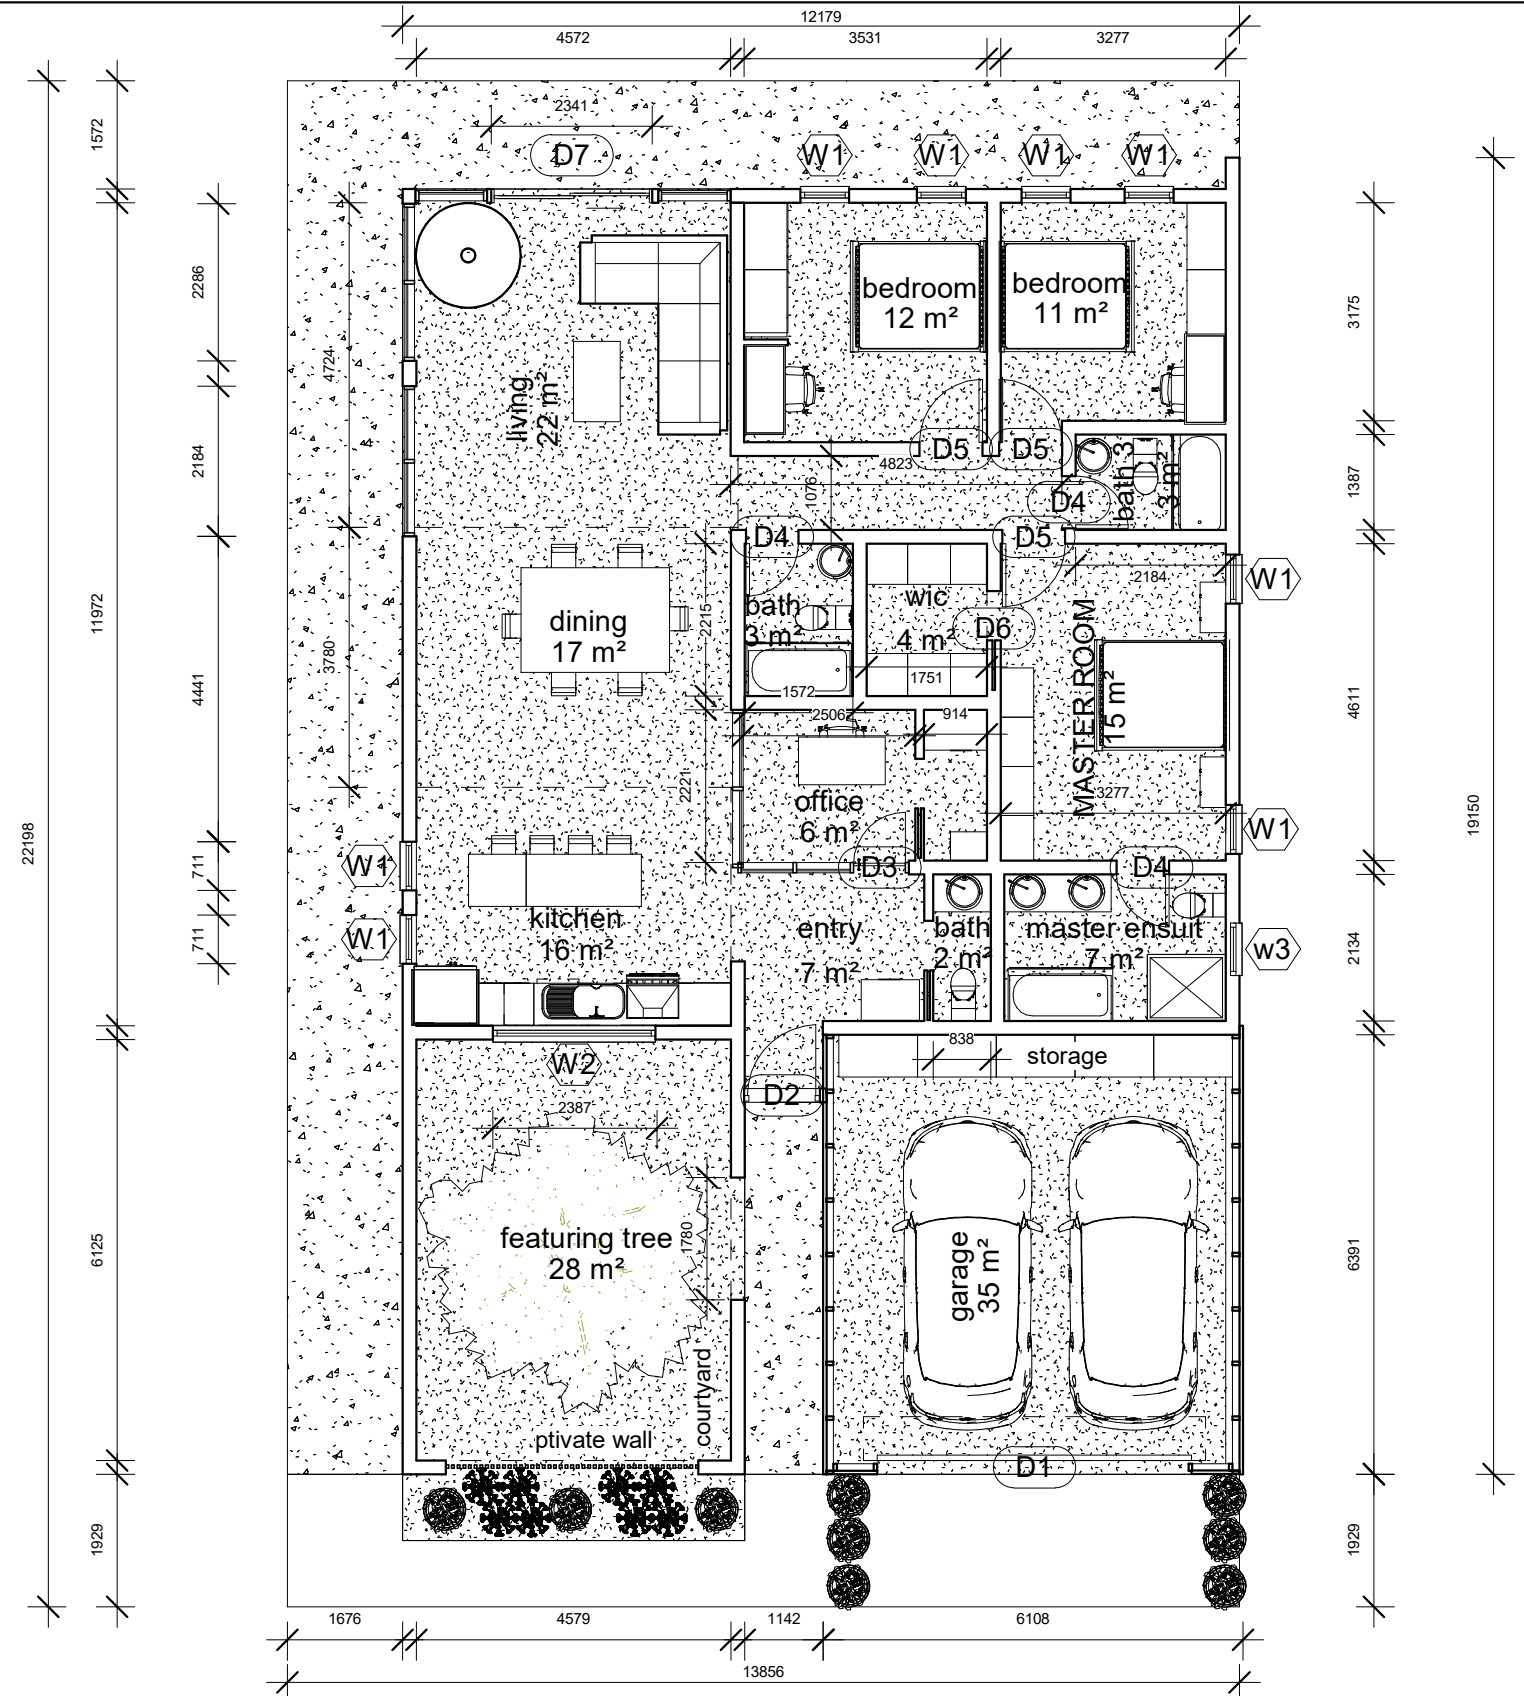

PROJECT NAME : TBD	No. Description Date			TITTLE : SENAT HOMES		
				Project number	Project Number	A104
3BEDS, 3.5 BATHS				Date	Issue Date	
				Drawn by	Author	
				Checked by	Checker	
				Scale	1 : 100	