



1 Level 1
1 : 100

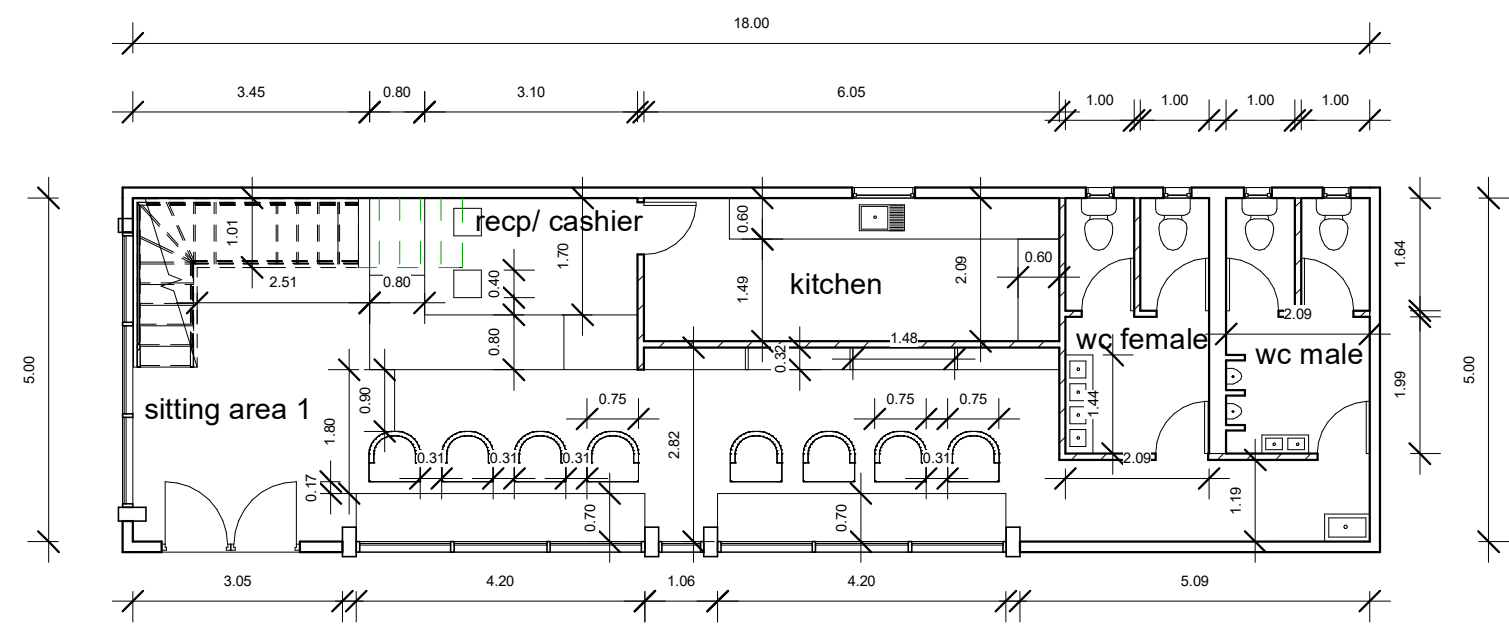

2 Level 2
1 : 100

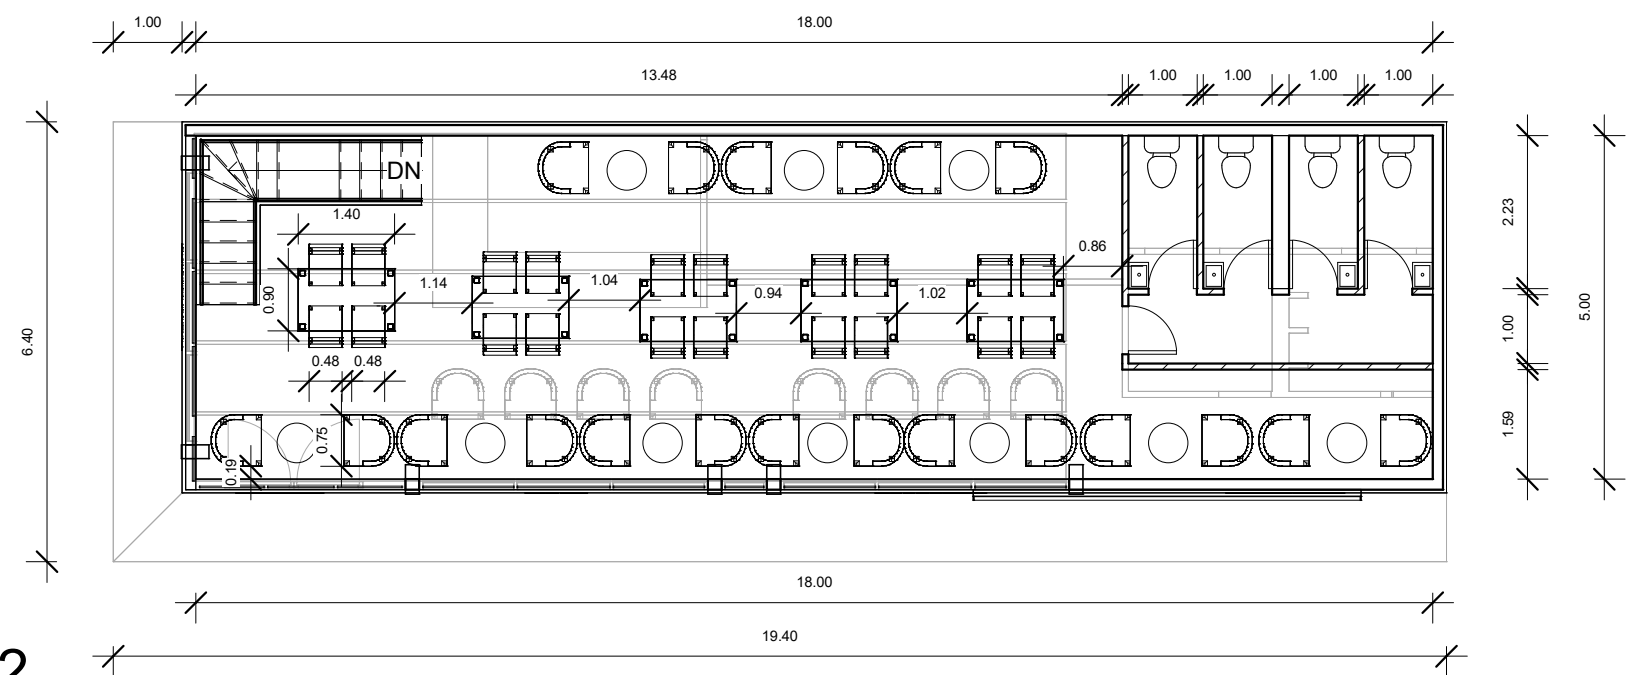

CONSULTANT :

ENIWEALTH CONSULT LIMITED

TEL : 08069230616 EMAIL : eniwealthconsultltd@gmail.com

No.	Description	Date

CLIENT NAMES - MR EHIEBOLO DESMOND

PROJECT NAME - 5BEDROOM DUPLEX

ADDRESS - PLOT NO F329A KANGO LAYOUT
KUJE, FCT - ABUJA

Unnamed	
Project number	A101
Date 8/9/2022	
Drawn by SAMUEL ABODUNDE	
Checked by	Scale